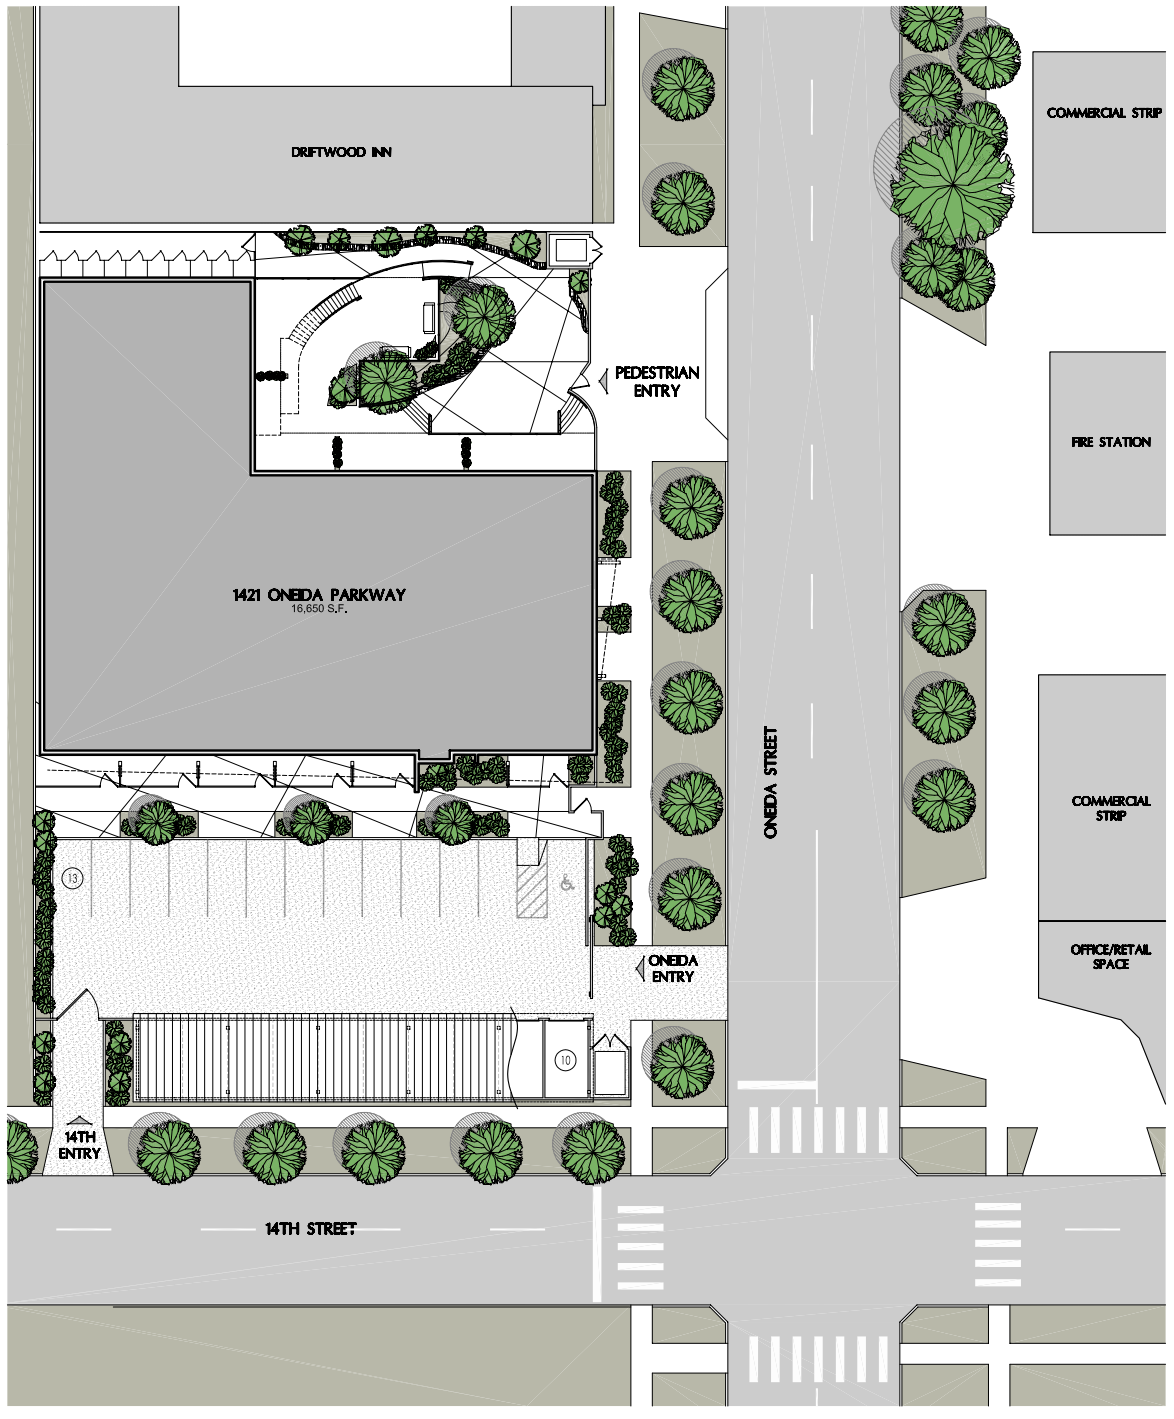

SITE PLAN

SCALE: 0 20'

NORTH

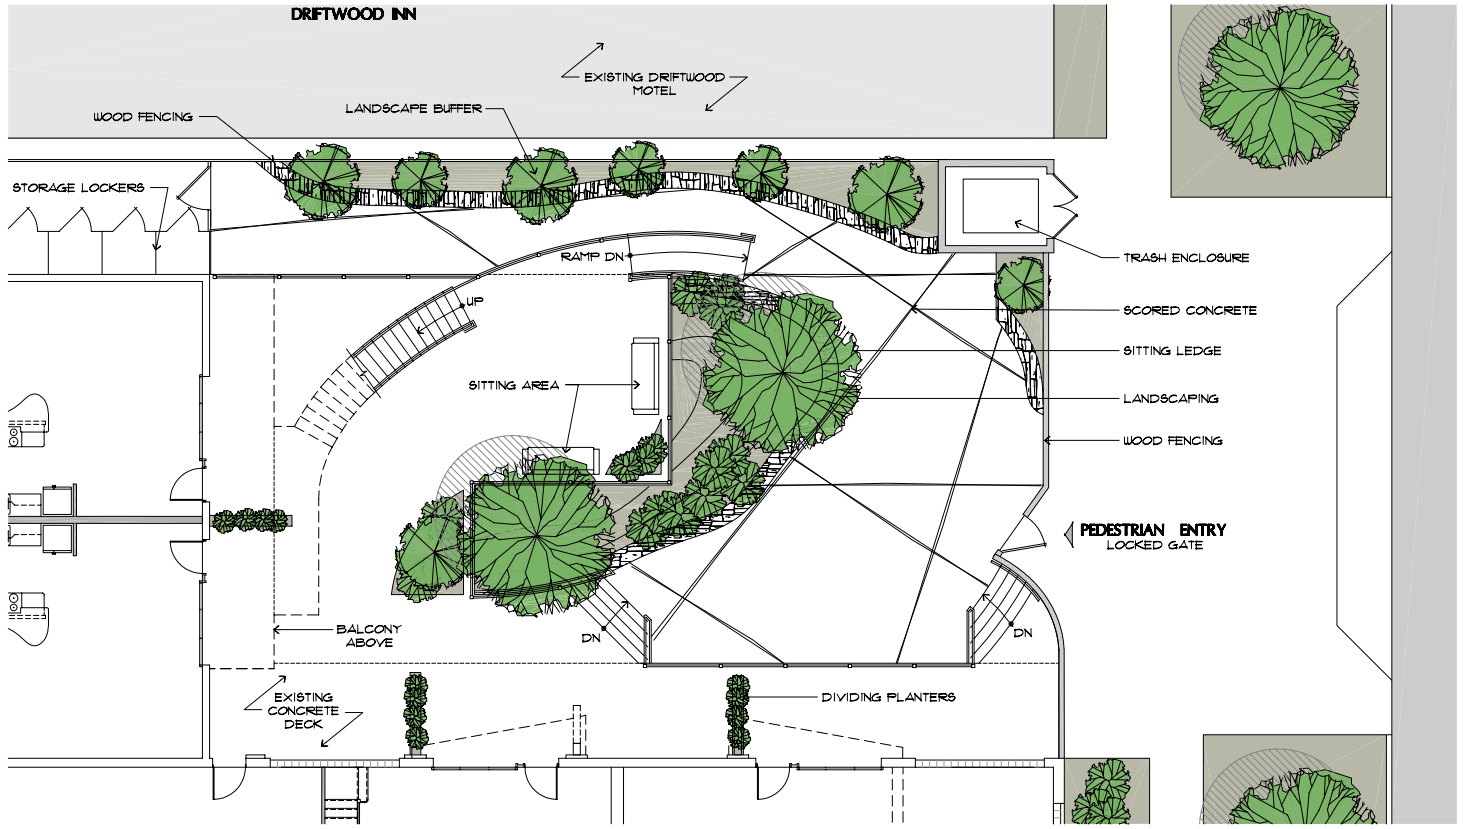

COURTYARD PLAN

SCALE: 0 8'

NORTH

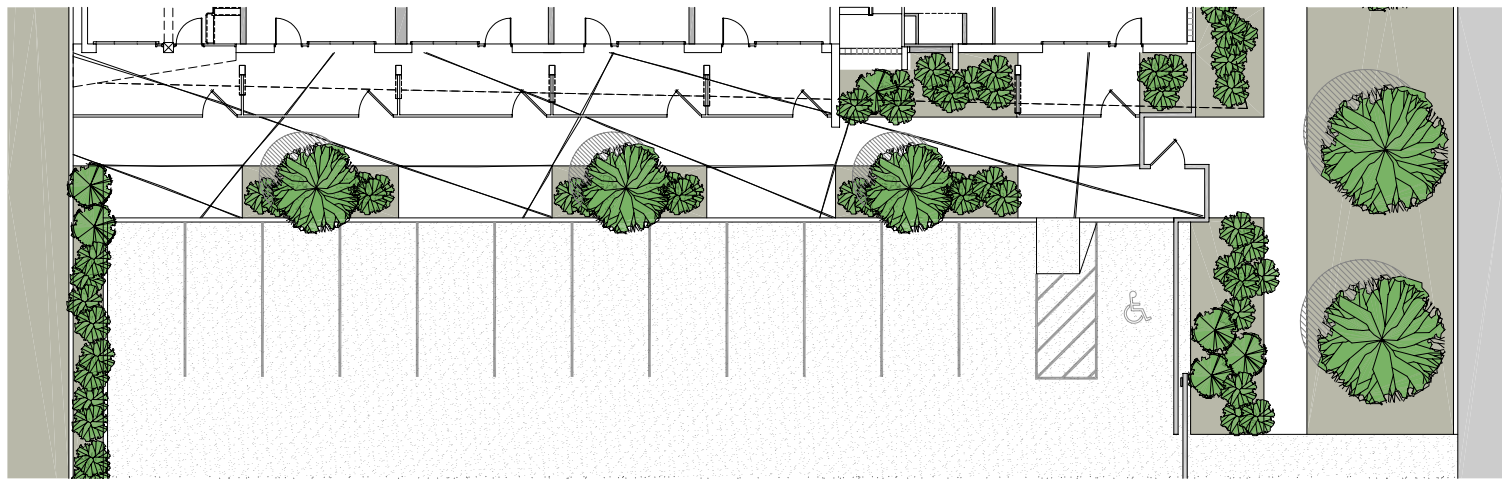

SOUTH ENTRY PLAN

SCALE: 0 10'

NORTH

1421 ONEIDA

PIONEER CAPITAL DEVELOPMENT, LLC.